



500 TORRINGTON CT

NASHVILLE, TN 37205



HENRY M. LEWISTON
800 19TH AVE S.
NASHVILLE, TN 37203
313.520.8240
HENRY@LEWISTONDB.COM

500 TORRINGTON CT
LEWISTON DESIGN & BUILD

PROJECT NUMBER:	PROJECT #024
DATE:	09/18/2026
DRAWN BY:	HENRY M. LEWISTON
SHEET TITLE:	COVER
SHEET NUMBER:	A0



500 TORRINGTON CT

LEWISTON DESIGN & BUILD

PROJECT NUMBER: PROJECT #024


DATE: 09/18/2026

DRAWN BY: HENRY M. LEWISTON

SHEET TITLE:

FIRST FLOOR
PLAN

A2

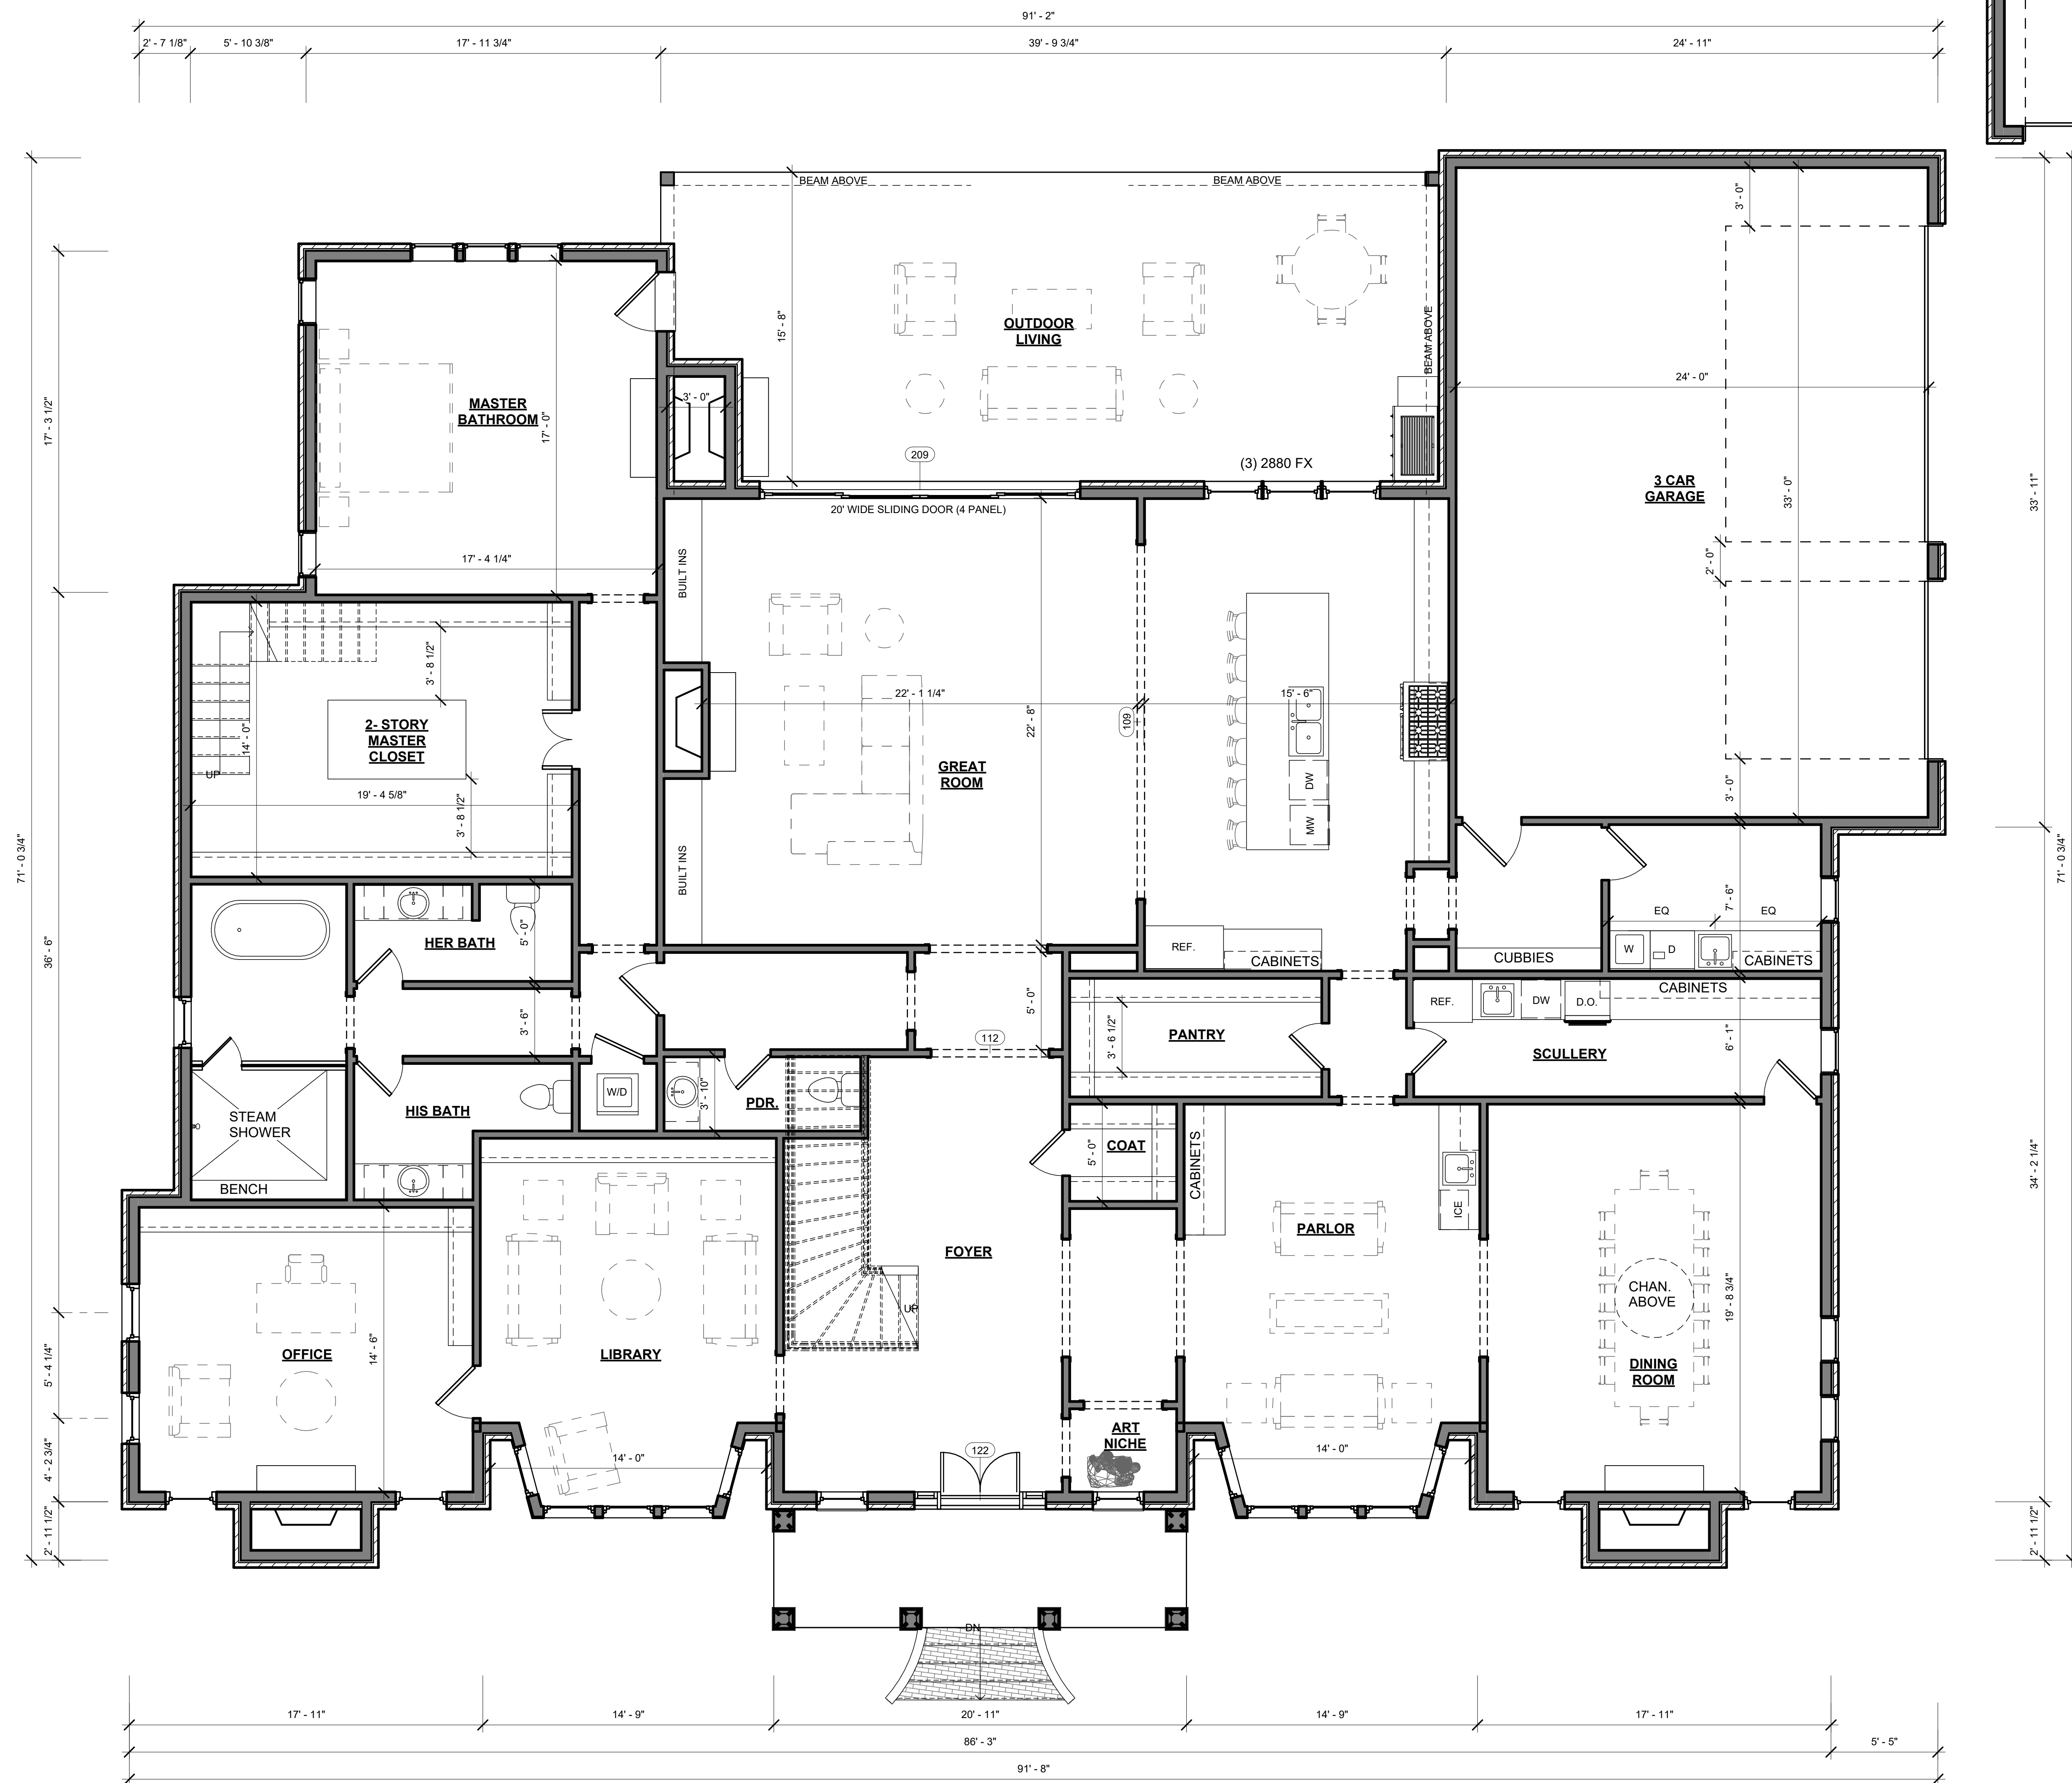

DOOR SCHEDULE			
NO.	DOOR		COMMENTS
	WDTH.	HGT.	
101	3' - 0"	8' - 0"	<varies>
103	2' - 8"	8' - 0"	
104	2' - 4"	8' - 0"	
108	2' - 0"	6' - 8"	<varies>
109	18' - 0"	8' - 0"	ARCHED CASED OPENING
110	10' - 0"	8' - 0"	
112	6' - 0"	8' - 0"	<varies>
114	4' - 0"	8' - 0"	
115	3' - 0"	8' - 0"	
116	2' - 8"	8' - 0"	
118	16' - 0"	8' - 0"	GARAGE DOOR
119	9' - 0"	8' - 0"	GARAGE DOOR
122	6' - 8"	6' - 8"	ARCHED FRONT DOORS
123	2' - 4"	6' - 8"	
124	6' - 8"	6' - 8"	ARCHED FRONT DOORS
202	3' - 0"	8' - 0"	
209	16' - 0"	8' - 0"	4 PANEL SLIDING DOOR
217	3' - 0"	6' - 8"	

AREA CALCULATIONS

BASED ON OUTSIDE FACE OF STUD OR BLOCK HEATED

FIRST FLOOR	4179 SF
SECOND FLOOR	2634 SF
HEATED	6813 SF

OPTIONAL

BONUS	834 SF
OPTIONAL	834 SF

UNHEATED

3 CAR GARAGE	836 SF
UNHEATED	836 SF
GRAND TOTAL	8483 SF


NOTE:
CEILINGS ARE AT 10' -0" HEIGHT
UNLESS OTHERWISE NOTED

NOTE:
WINDOWS ARE AT 8' -0" HEAD
HEIGHT UNLESS OTHERWISE
NOTED

NOTE:
LANDSCAPE ARCHITECT TO
DETERMINE EXACT STAIR AND
PORCH PLACEMENT IN
ACCORDANCE WITH GRADE.

NOTE:
USE THE FRAMING PACKAGE
TO DETERMINE JOIST SPACING
AND ORIENTATION.
STRUCTURAL ENGINEER TO
REVIEW BEAM SIZING AND
FOOTING PLACEMENT

FIRST FLOOR 1/4" = 1' -0"

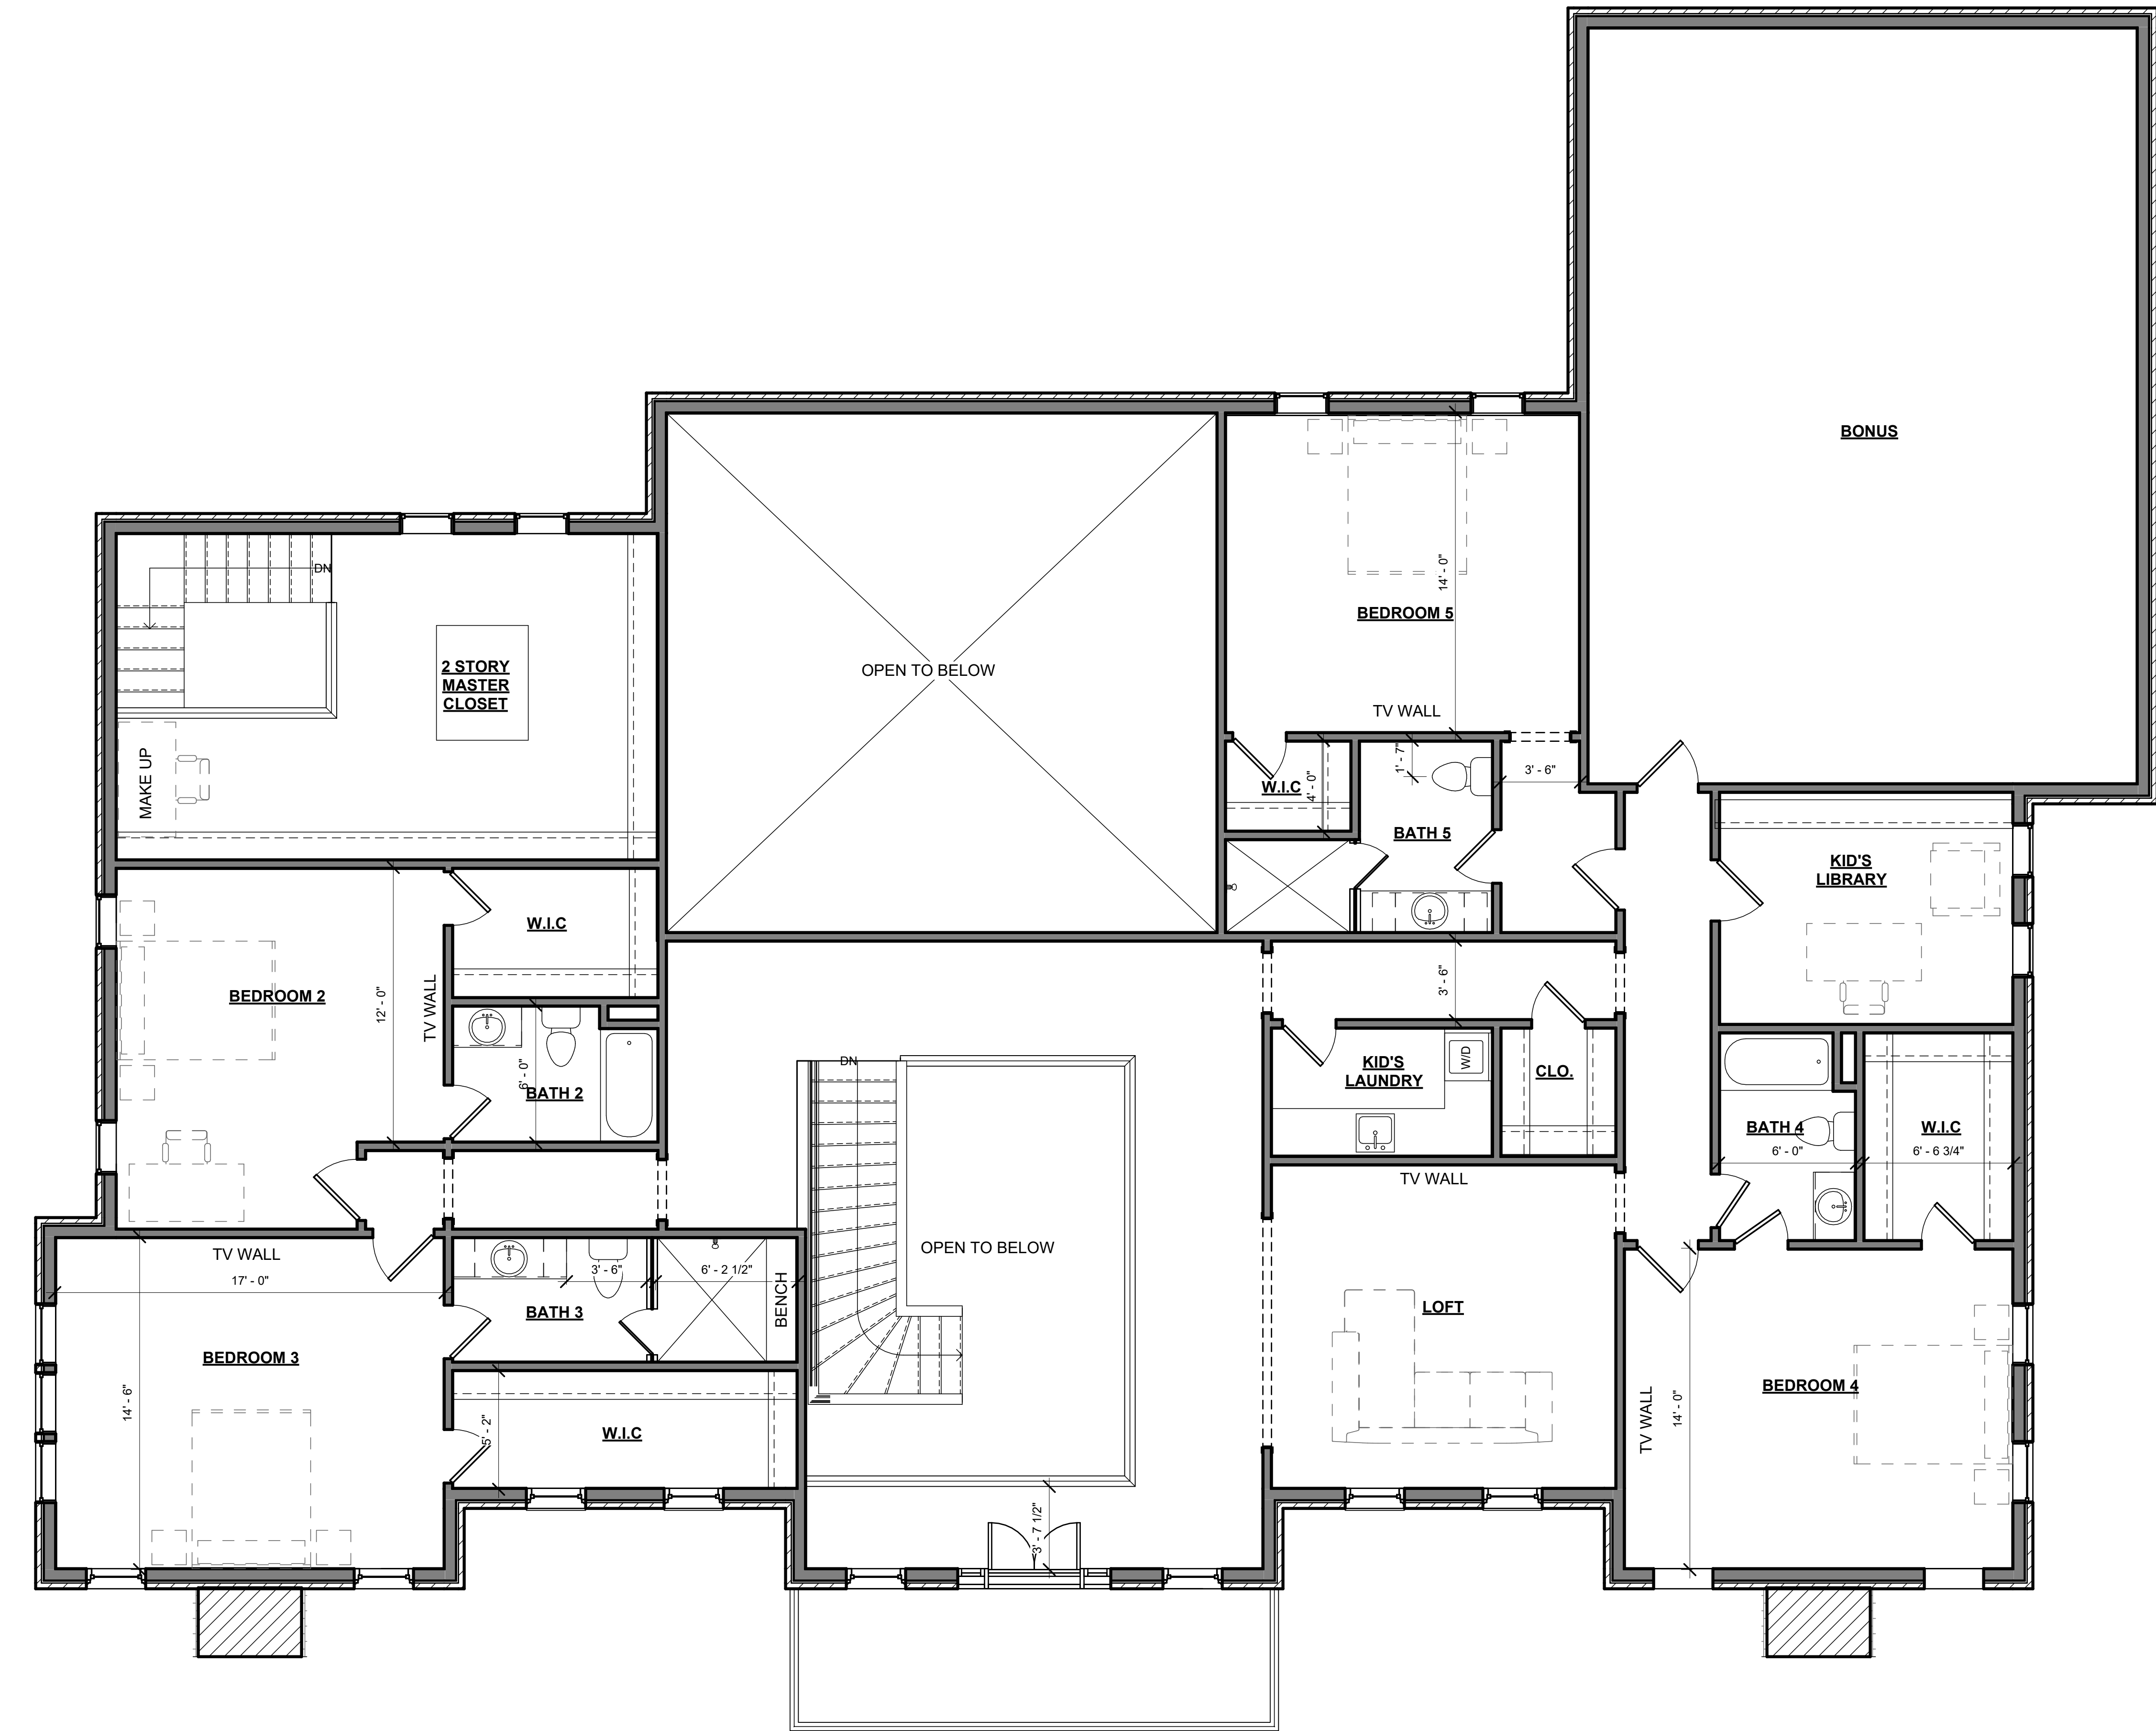

SECOND FLOOR 1/4" = 1' -0"

DOOR SCHEDULE			
NO.	DOOR	WDTH.	HGT.
101		3' - 0"	8' - 0"
103		2' - 8"	8' - 0"
104		2' - 4"	8' - 0"
108		2' - 0"	6' - 8"
109		18' - 0"	8' - 0"
110		10' - 0"	8' - 0"
112		6' - 0"	8' - 0"
114		4' - 0"	8' - 0"
115		3' - 0"	8' - 0"
116		2' - 8"	8' - 0"
118		16' - 0"	8' - 0"
119		9' - 0"	8' - 0"
122		6' - 8"	6' - 8"
123		2' - 4"	6' - 8"
124		6' - 8"	6' - 8"
202		3' - 0"	8' - 0"
209		16' - 0"	8' - 0"
217		3' - 0"	6' - 8"

AREA CALCULATIONS	
BASED ON OUTSIDE FACE OF STUD OR BLOCK	
HEATED	
FIRST FLOOR	4179 SF
SECOND FLOOR	2634 SF
HEATED	6813 SF
OPTIONAL	
BONUS	834 SF
OPTIONAL	834 SF
UNHEATED	
3 CAR GARAGE	836 SF
UNHEATED	836 SF
GRAND TOTAL	8483 SF

NOTE:
WINDOWS ARE AT 8' -0" HEAD
HEIGHT UNLESS OTHERWISE
NOTED

NOTE:
CEILINGS ARE AT 9' -0" HEIGHT
UNLESS OTHERWISE NOTED

NOTE:
LANDSCAPE ARCHITECT TO
DETERMINE EXACT STAIR AND
PORCH PLACEMENT IN
ACCORDANCE WITH GRADE.

NOTE:
USE THE FRAMING PACKAGE
TO DETERMINE JOIST SPACING
AND ORIENTATION.
STRUCTURAL ENGINEER TO
REVIEW BEAM SIZING AND
FOOTING PLACEMENT



HENRY M. LEWISTON
800 19TH AVE S.
NASHVILLE, TN 37203
313.520.8240
HENRY@LEWISTONDB.COM

500 TORRINGTON CT
LEWISTON DESIGN & BUILD

PROJECT NUMBER:
PROJECT #024
DATE:
09/18/2026
DRAWN BY:
HENRY M. LEWISTON
SHEET TITLE:
SECOND FLOOR
PLAN
SHEET NUMBER:
A3